S:\CADD\PROJ\Somerset\24617-Riding\24617B.dwg, 5/11/2007 9:46:29 AM, COPYRIGHT 2006 - IWKE ASSOCIATES, INC.

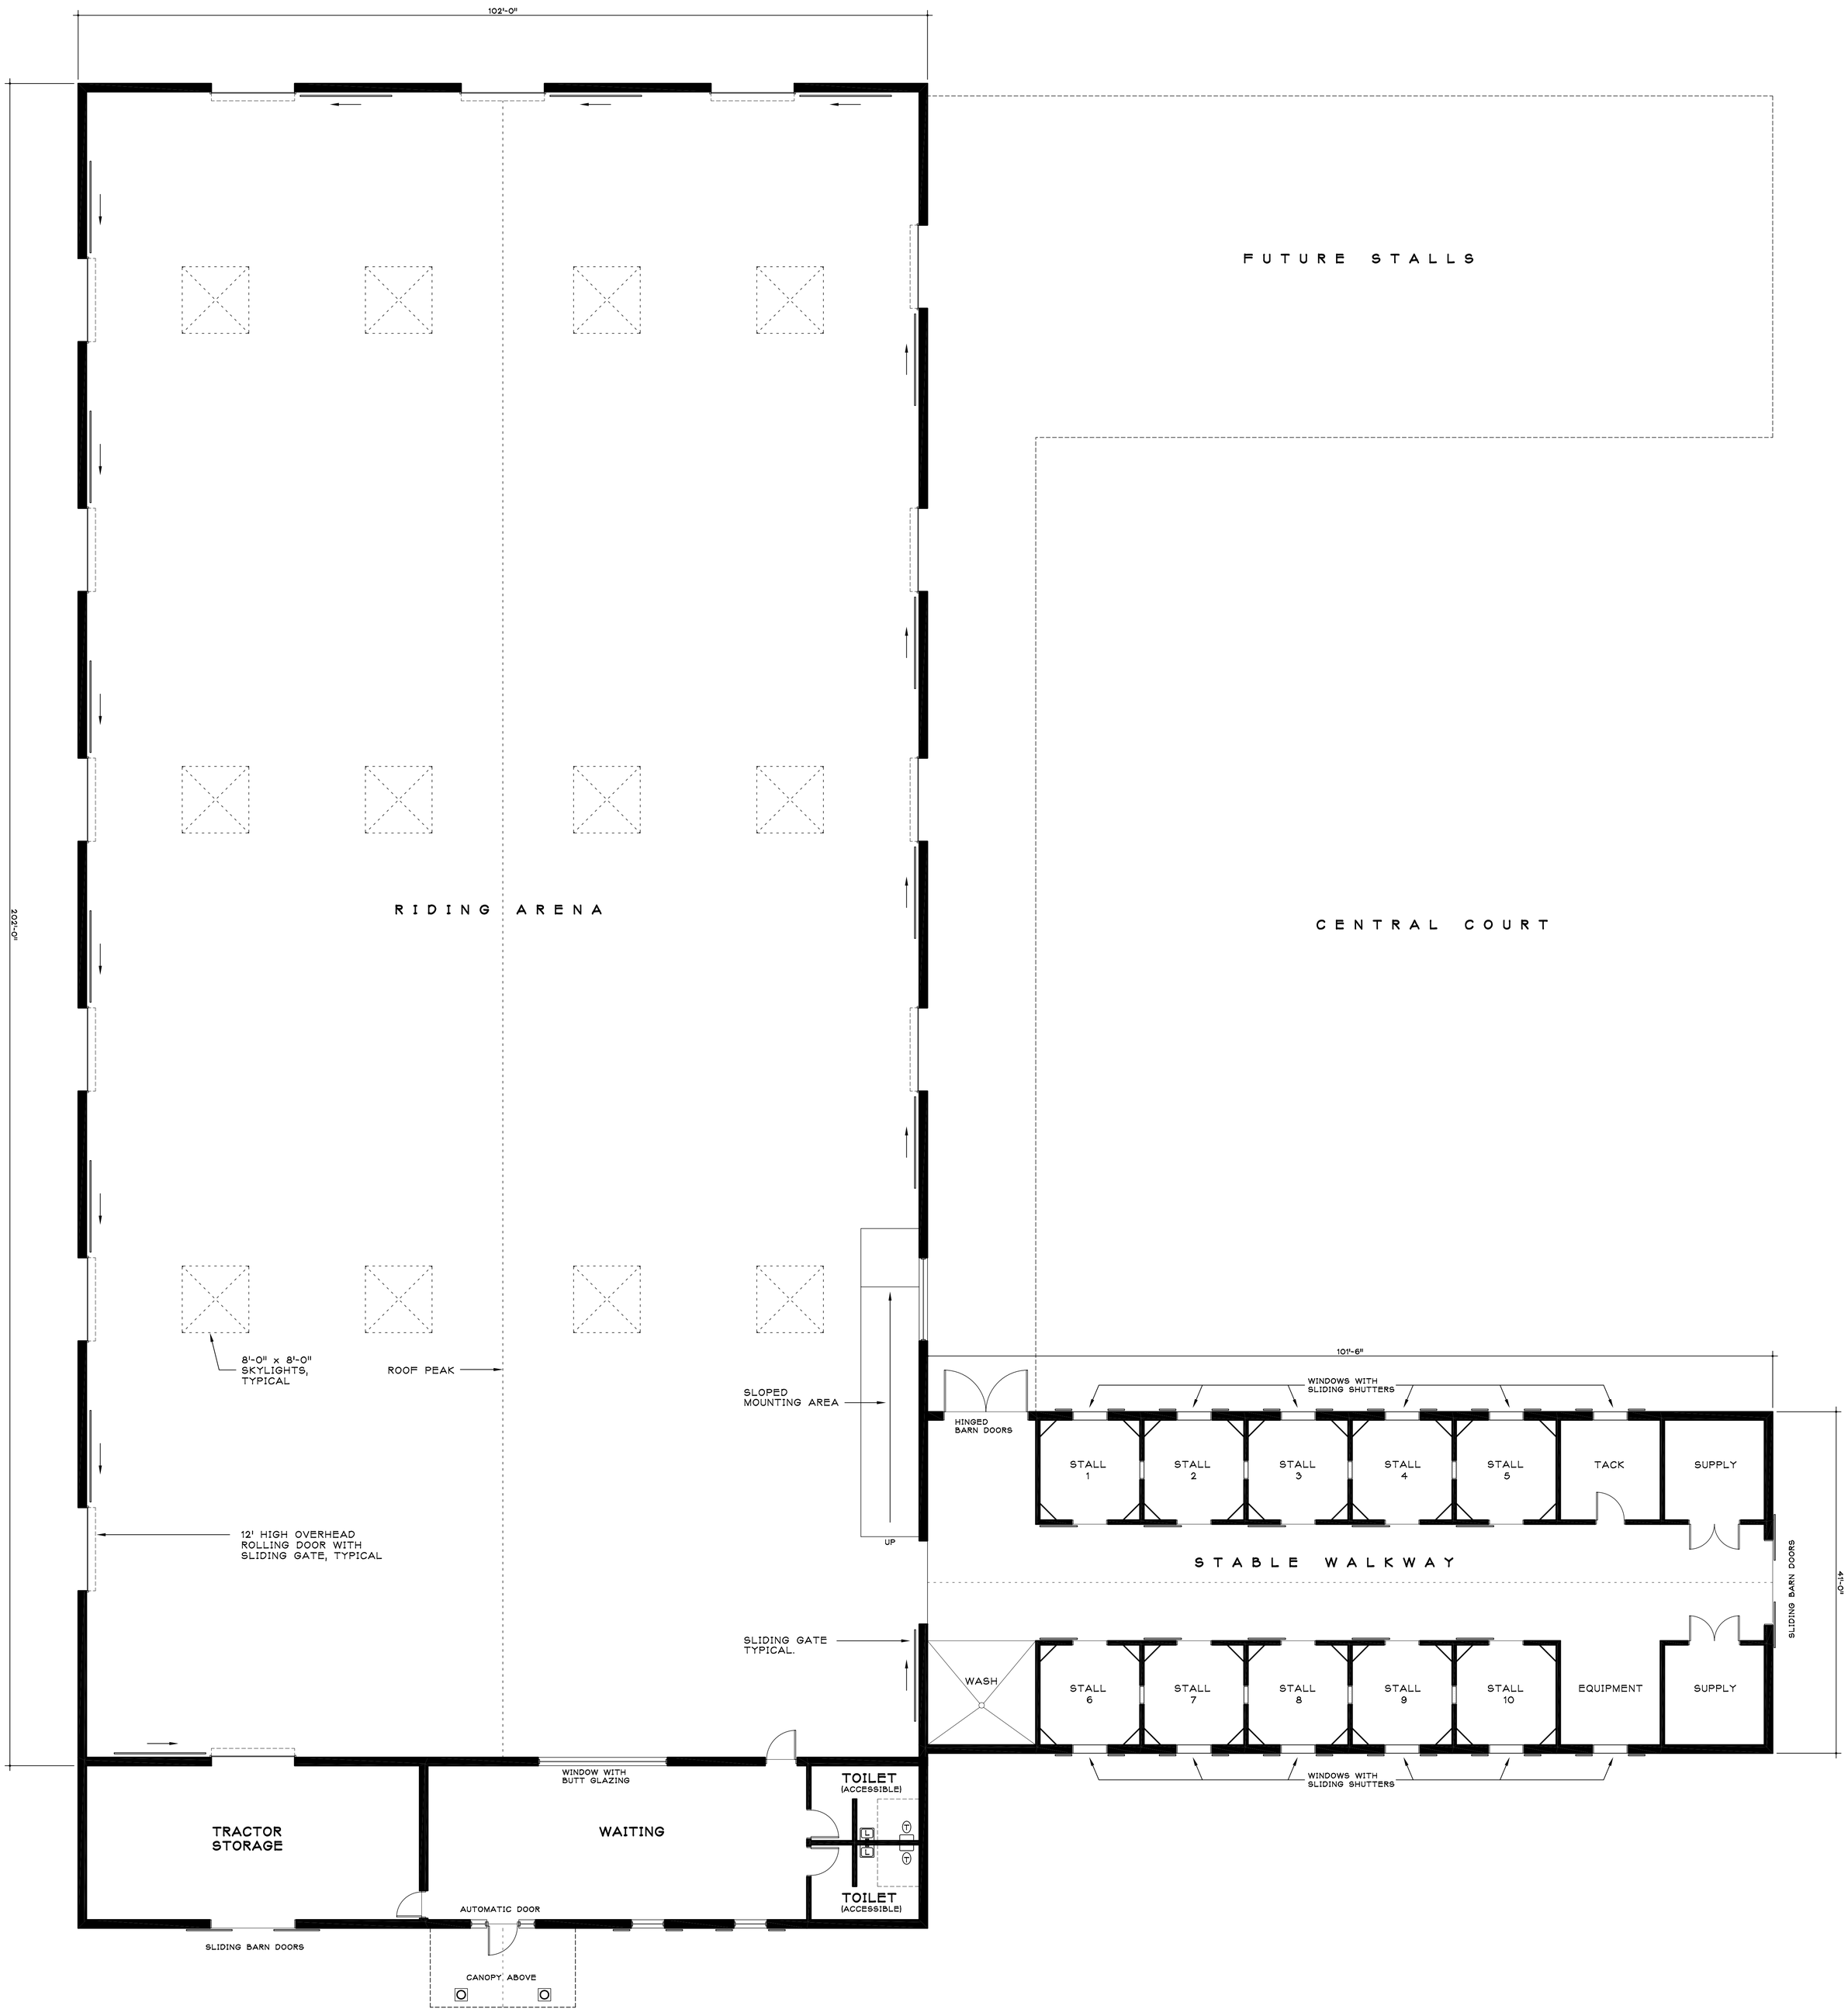

PROPOSED FLOOR PLAN
1/8" = 1'-0"